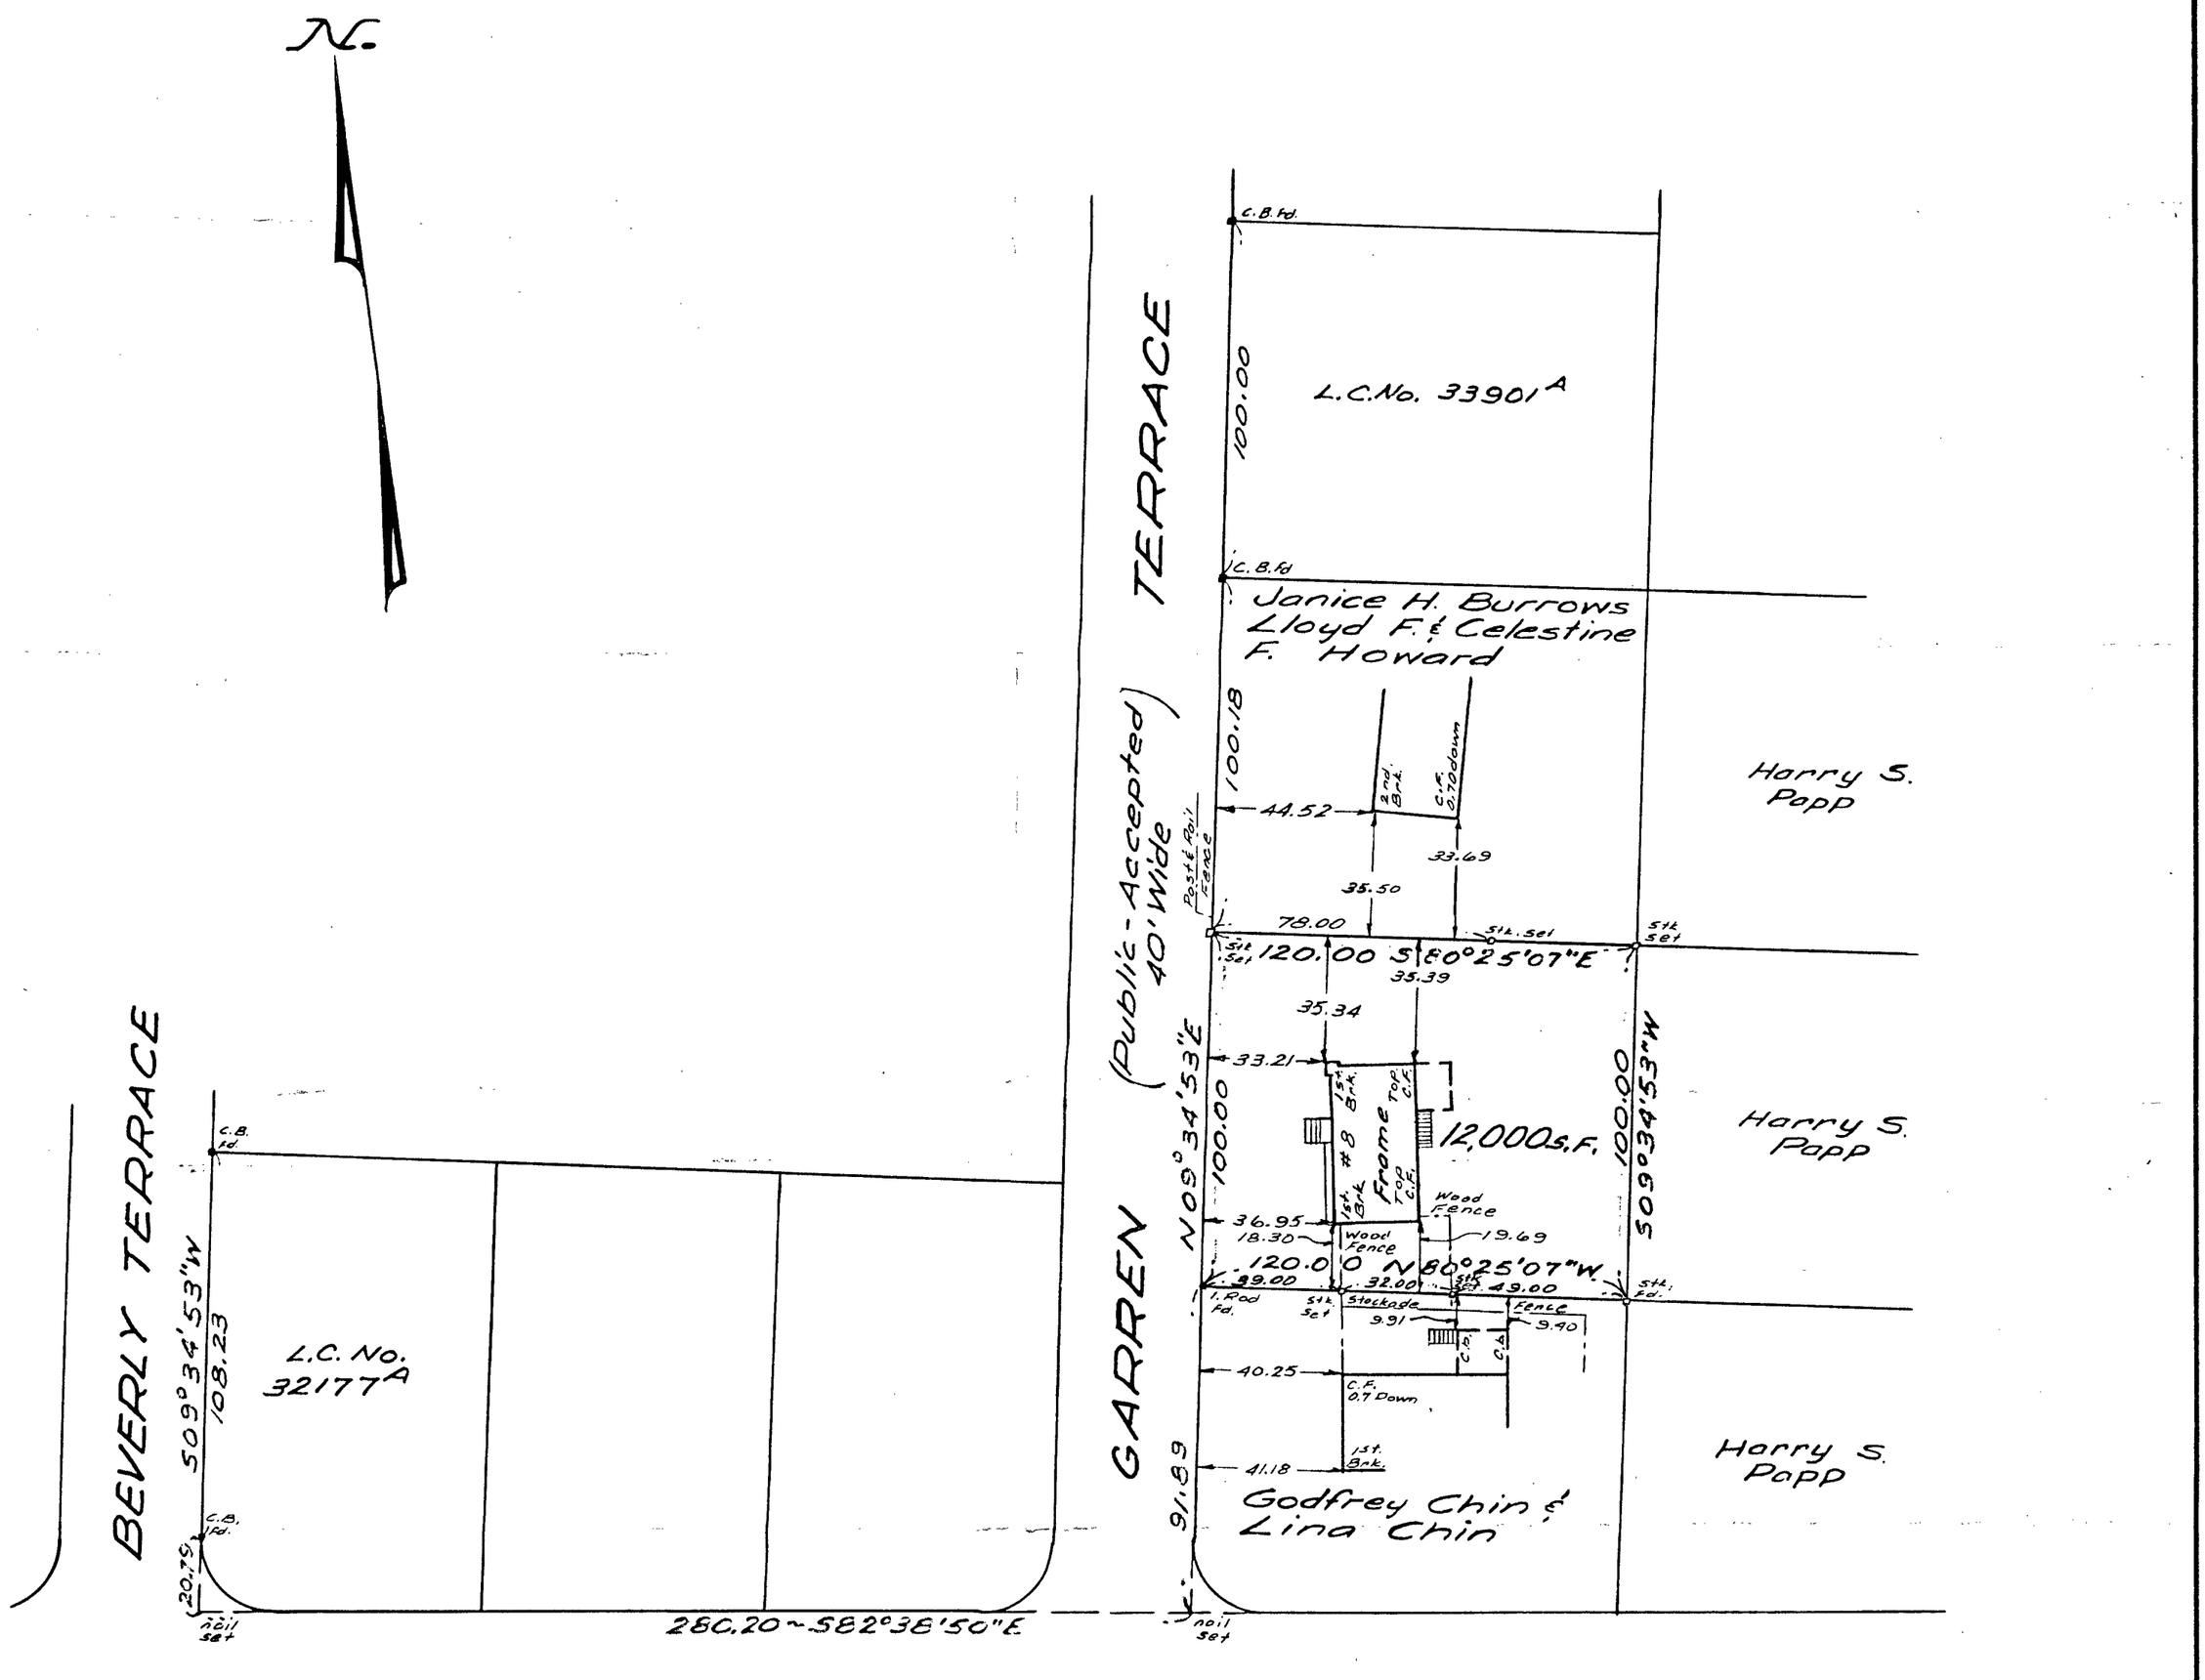

FITCH TERRACE

Plan of Land in Randolph, Mass.
Scale 40 feet to an inch
November 12, 1976
Ernest W. Branch Inc., Civil Engineers
Munroe Building, 1245 Hancock St., Quincy

I hereby certify that the property lines shown on this plan are the lines dividing existing ownerships and the lines of the streets and ways shown are those of public or private streets or ways already established or are those of ways determined by the Planning Board for division of existing land and the lines for new ways are those

Robert S. Booth Jr.
Registered Land Surveyor

I certify that this land survey was made on the ground in accordance with the Land Court Instructions dated Nov. 2, 1976

Nov. 12, 1976 Robert S. Booth Jr. Engineer

I certify that conditions on the ground today are as shown.
May 18, 1978 Robert S. Booth Jr. Eng.

Robert S. Booth Jr.

1"=40'
0 20 40 80 160 240 Feet
0 5 10 20 40 60 Meters