L.C. #40487A

PLAN OF LAND IN
WEYMOUTH
NORFOLK COUNTY, MASS.

SCALE: 1" = 30' FEB. 20, 1980

PAUL J. KNIGHT
REGISTERED LAND SURVEYOR
WEYMOUTH, MASS.

I certify that this actual survey was made on the ground in accordance with the land court instructions of 1971 on or between JAN. 19 1980

Paul J. Knight
56 GRIFFIN TERRACE
WEYMOUTH, MASS.

COMMONWEALTH OF MASSACHUSETTS
PAUL J. KNIGHT 9313
REGISTERED LAND SURVEYOR

I CERTIFY THAT THIS PLAN SHOWS THE PROPERTY LINES THAT [illegible] EXISTING OWNERSHIPS AND THE LOCATION OF STREETS AND WAYS SHOWN ARE THOSE OF PUBLIC OR PRIVATE STREETS OR WAYS ALREADY ESTABLISHED AND THAT NO NEW LINES [illegible] EXISTING OWNERSHIPS OR FOR NEW WAYS ARE SHOWN.

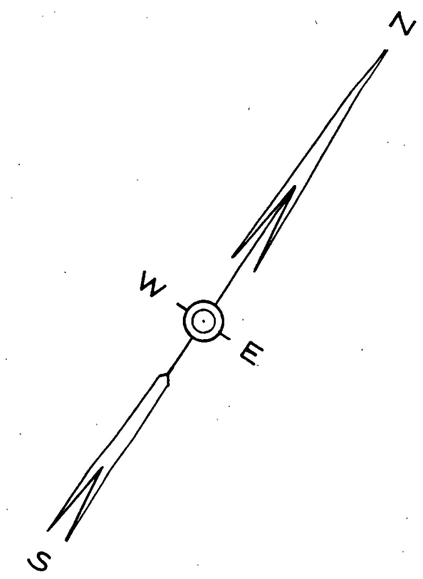

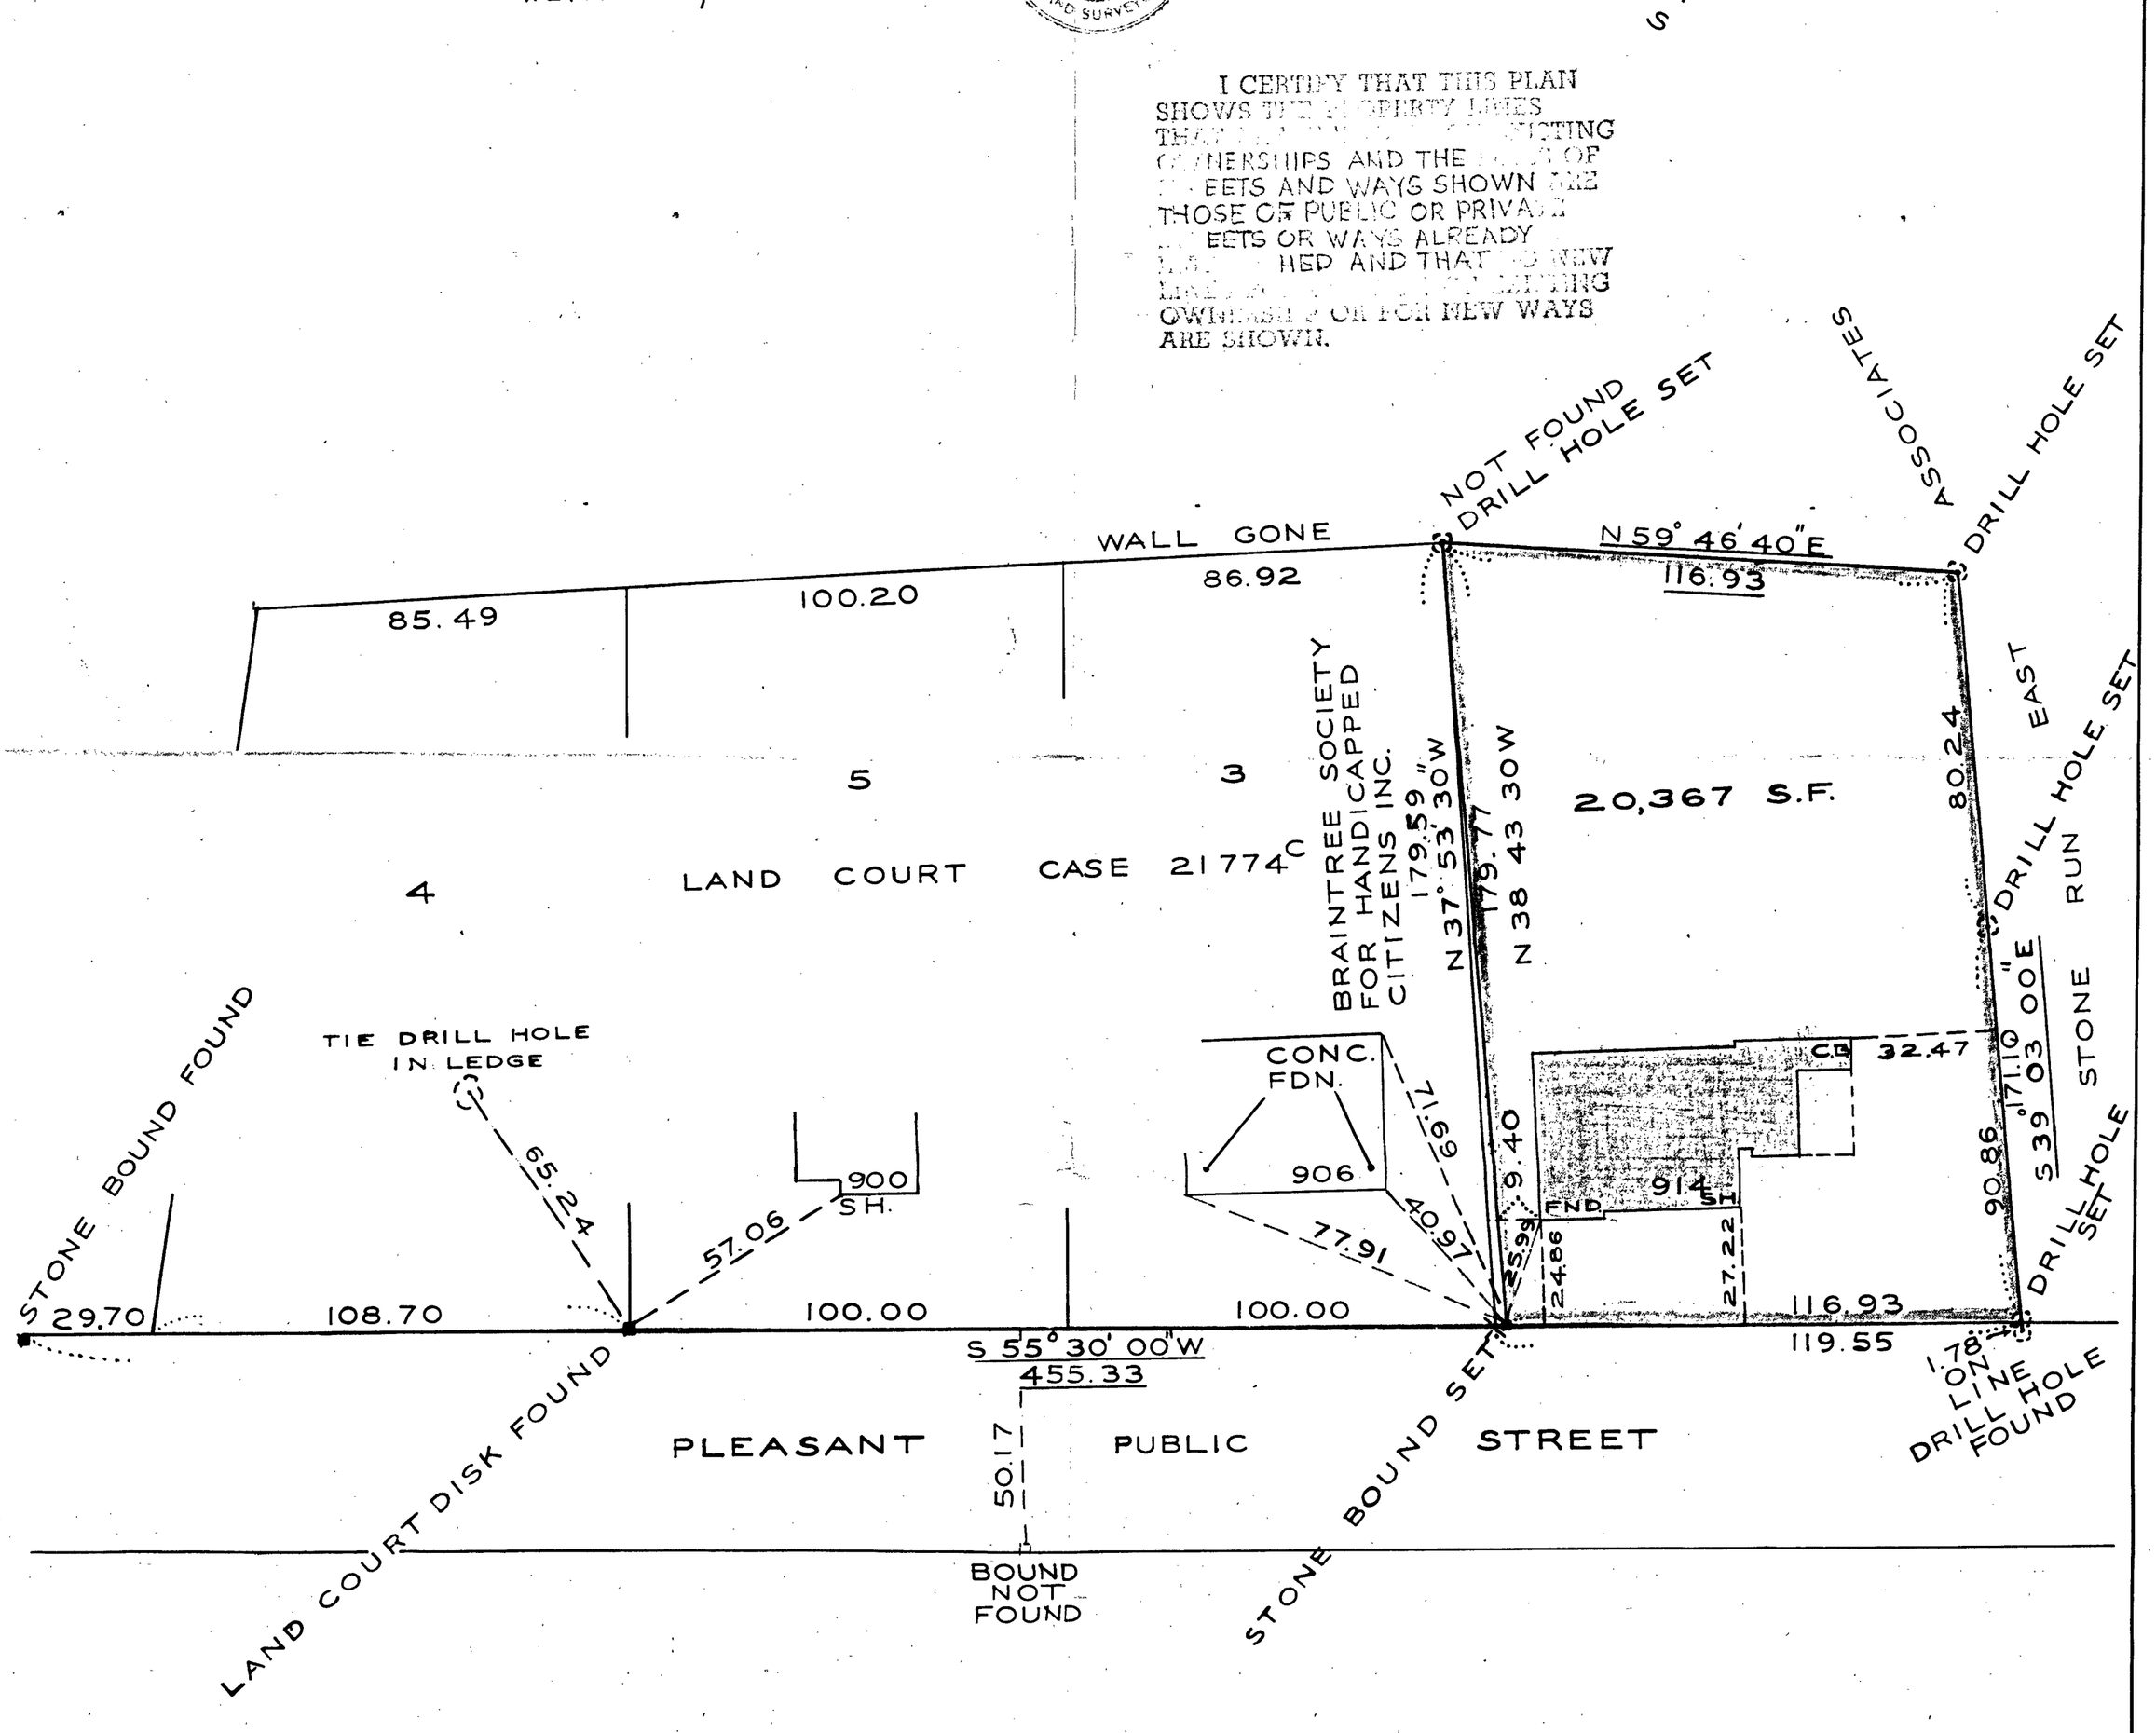

LOT 9 BLOCK 403 SHEET 31

2015