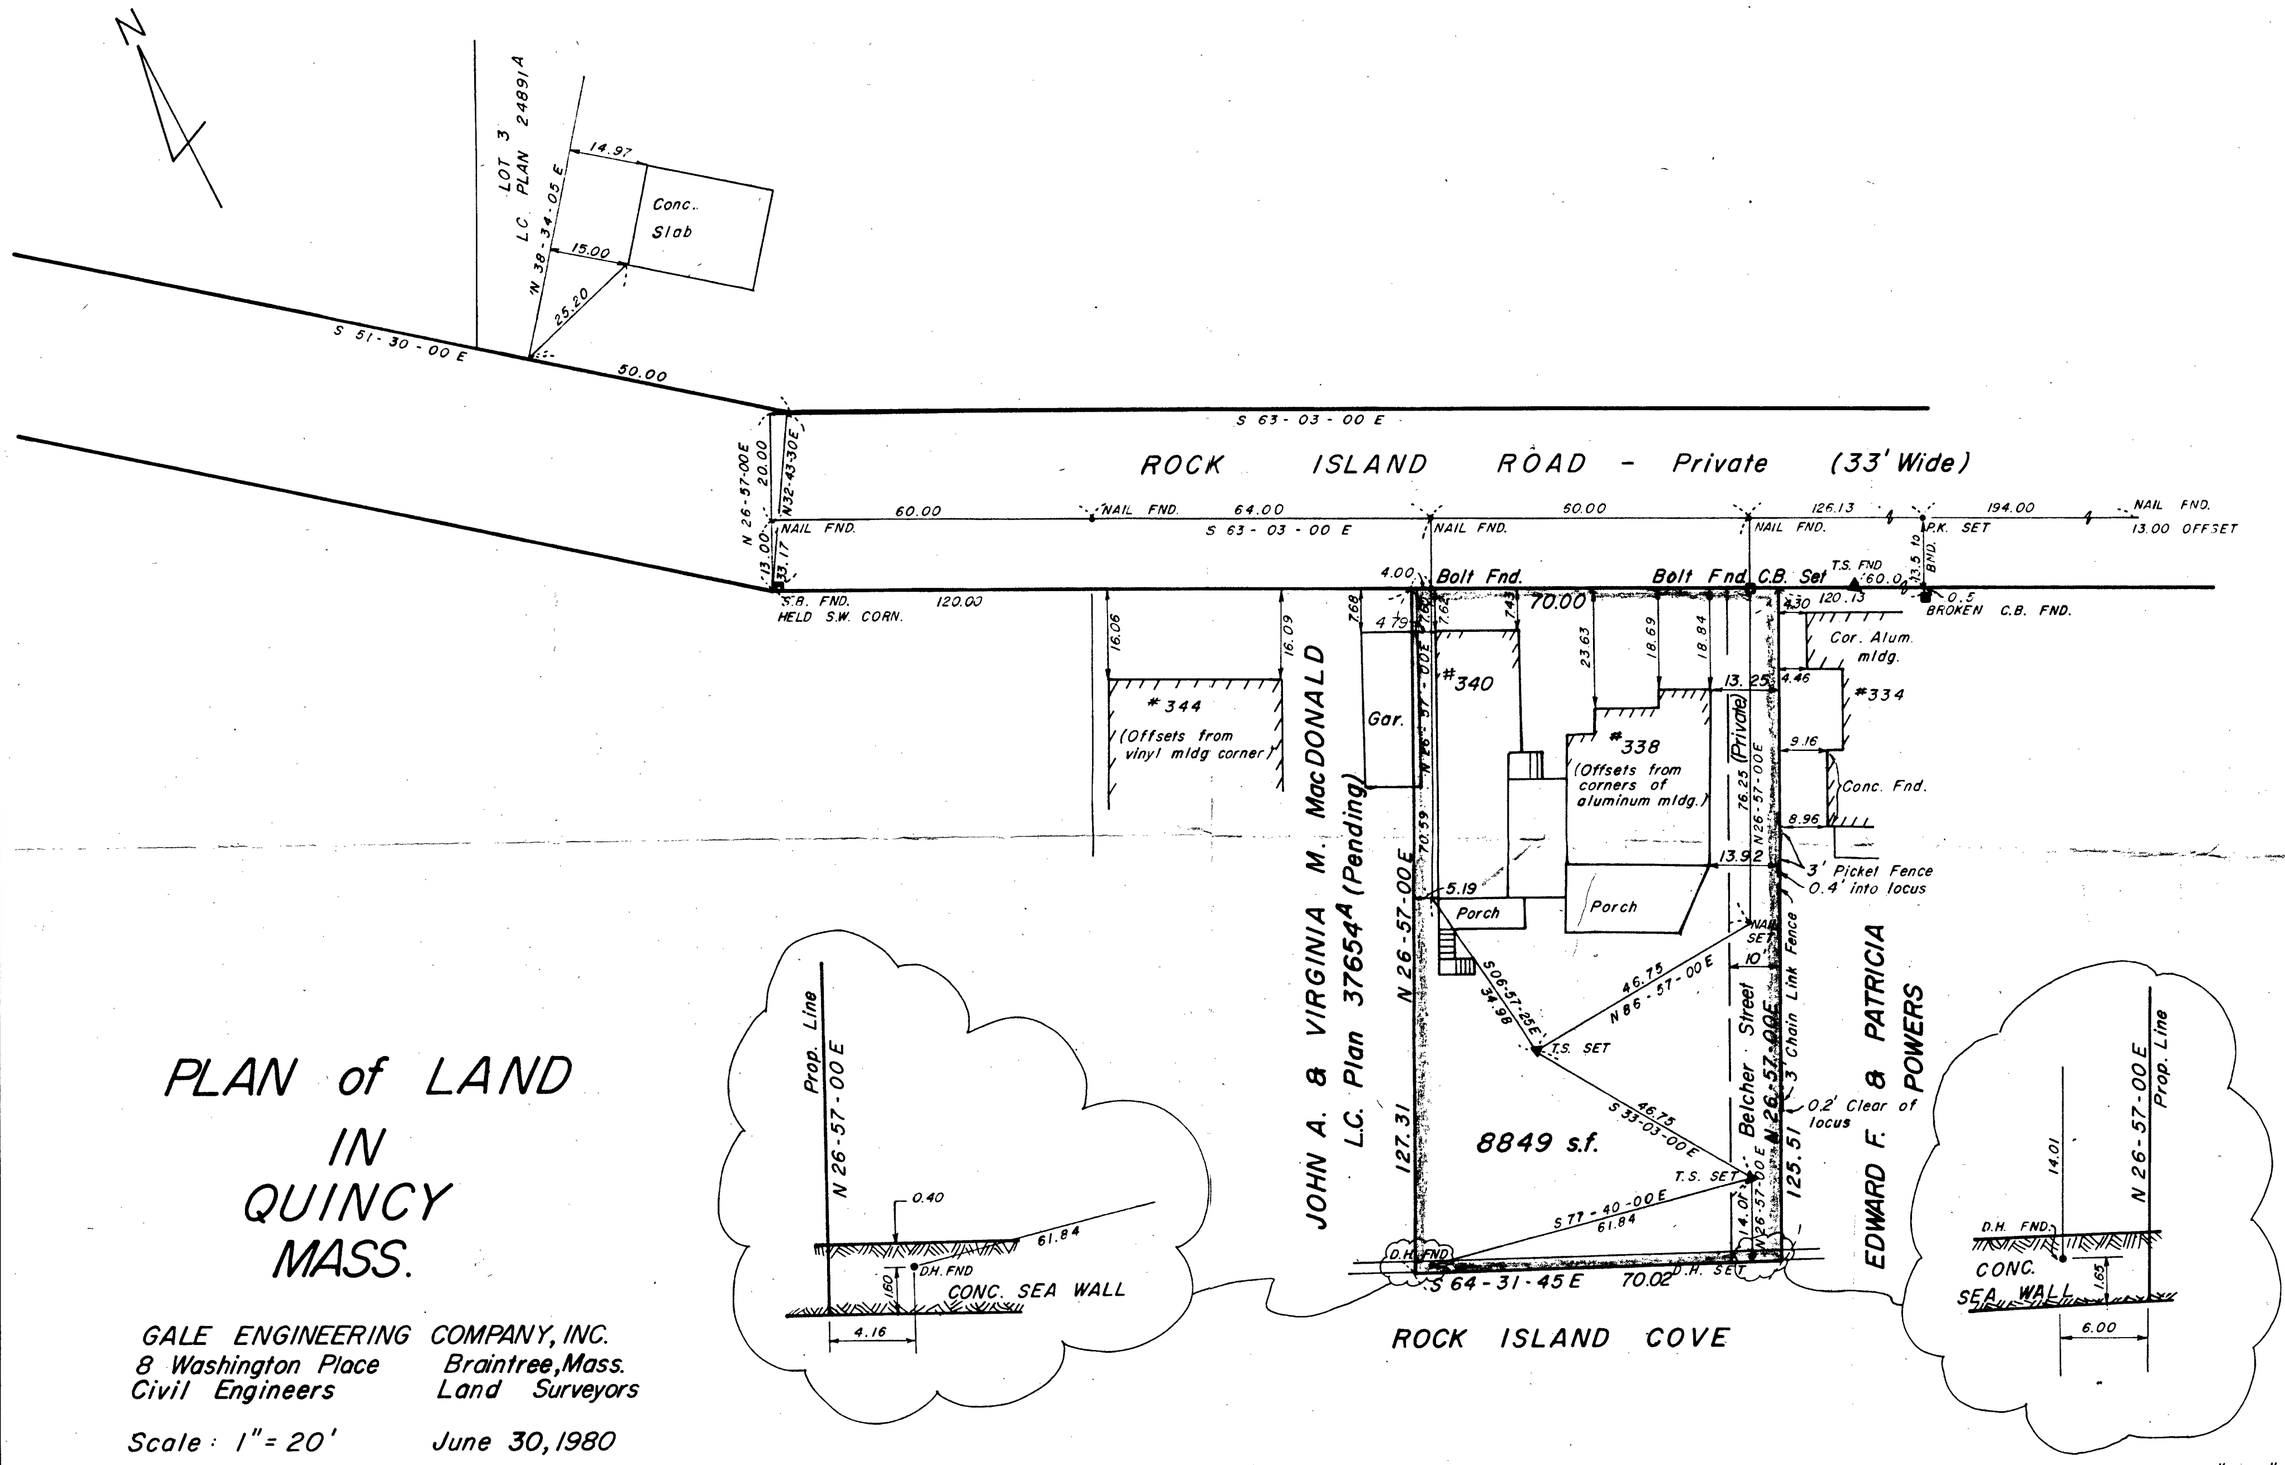

PLAN of LAND IN QUINCY MASS.

GALE ENGINEERING COMPANY, INC.
8 Washington Place Braintree, Mass.
Civil Engineers Land Surveyors

Scale: 1" = 20' June 30, 1980

I CERTIFY THAT THIS ACTUAL SURVEY WAS MADE ON THE GROUND IN ACCORDANCE WITH THE LAND COURT INSTRUCTIONS OF 1971 BETWEEN 5/2/80 AND 5/29/80.

COMMONWEALTH OF MASSACHUSETTS
CHARLES E. GALE
NO. 8741
REGISTERED LAND SURVEYOR

Charles E. Gale

"I HEREBY CERTIFY THAT THE PROPERTY LINES SHOWN ON THIS PLAN ARE THE LINES DIVIDING EXISTING OWNERSHIPS, AND THE LINES OF THE STREETS AND WAYS SHOWN ARE THOSE OF PUBLIC OR PRIVATE STREETS OR WAYS ALREADY ESTABLISHED, AND THAT NO NEW LINES FOR DIVISION OF EXISTING OWNERSHIP OR FOR NEW WAYS ARE SHOWN."

NOTE: LOCUS COMPRISES LOT 4, AND A "PATH" AS SHOWN ON A PLAN FILED IN NORFOLK DEEDS BOOK 442, END, AND REMAINING LAND OUT BOARD TO M.H.W.

J. N. 2525A