FRANKLIN ASSESSORS MAP 9 BLOCK 103 PLOT 421

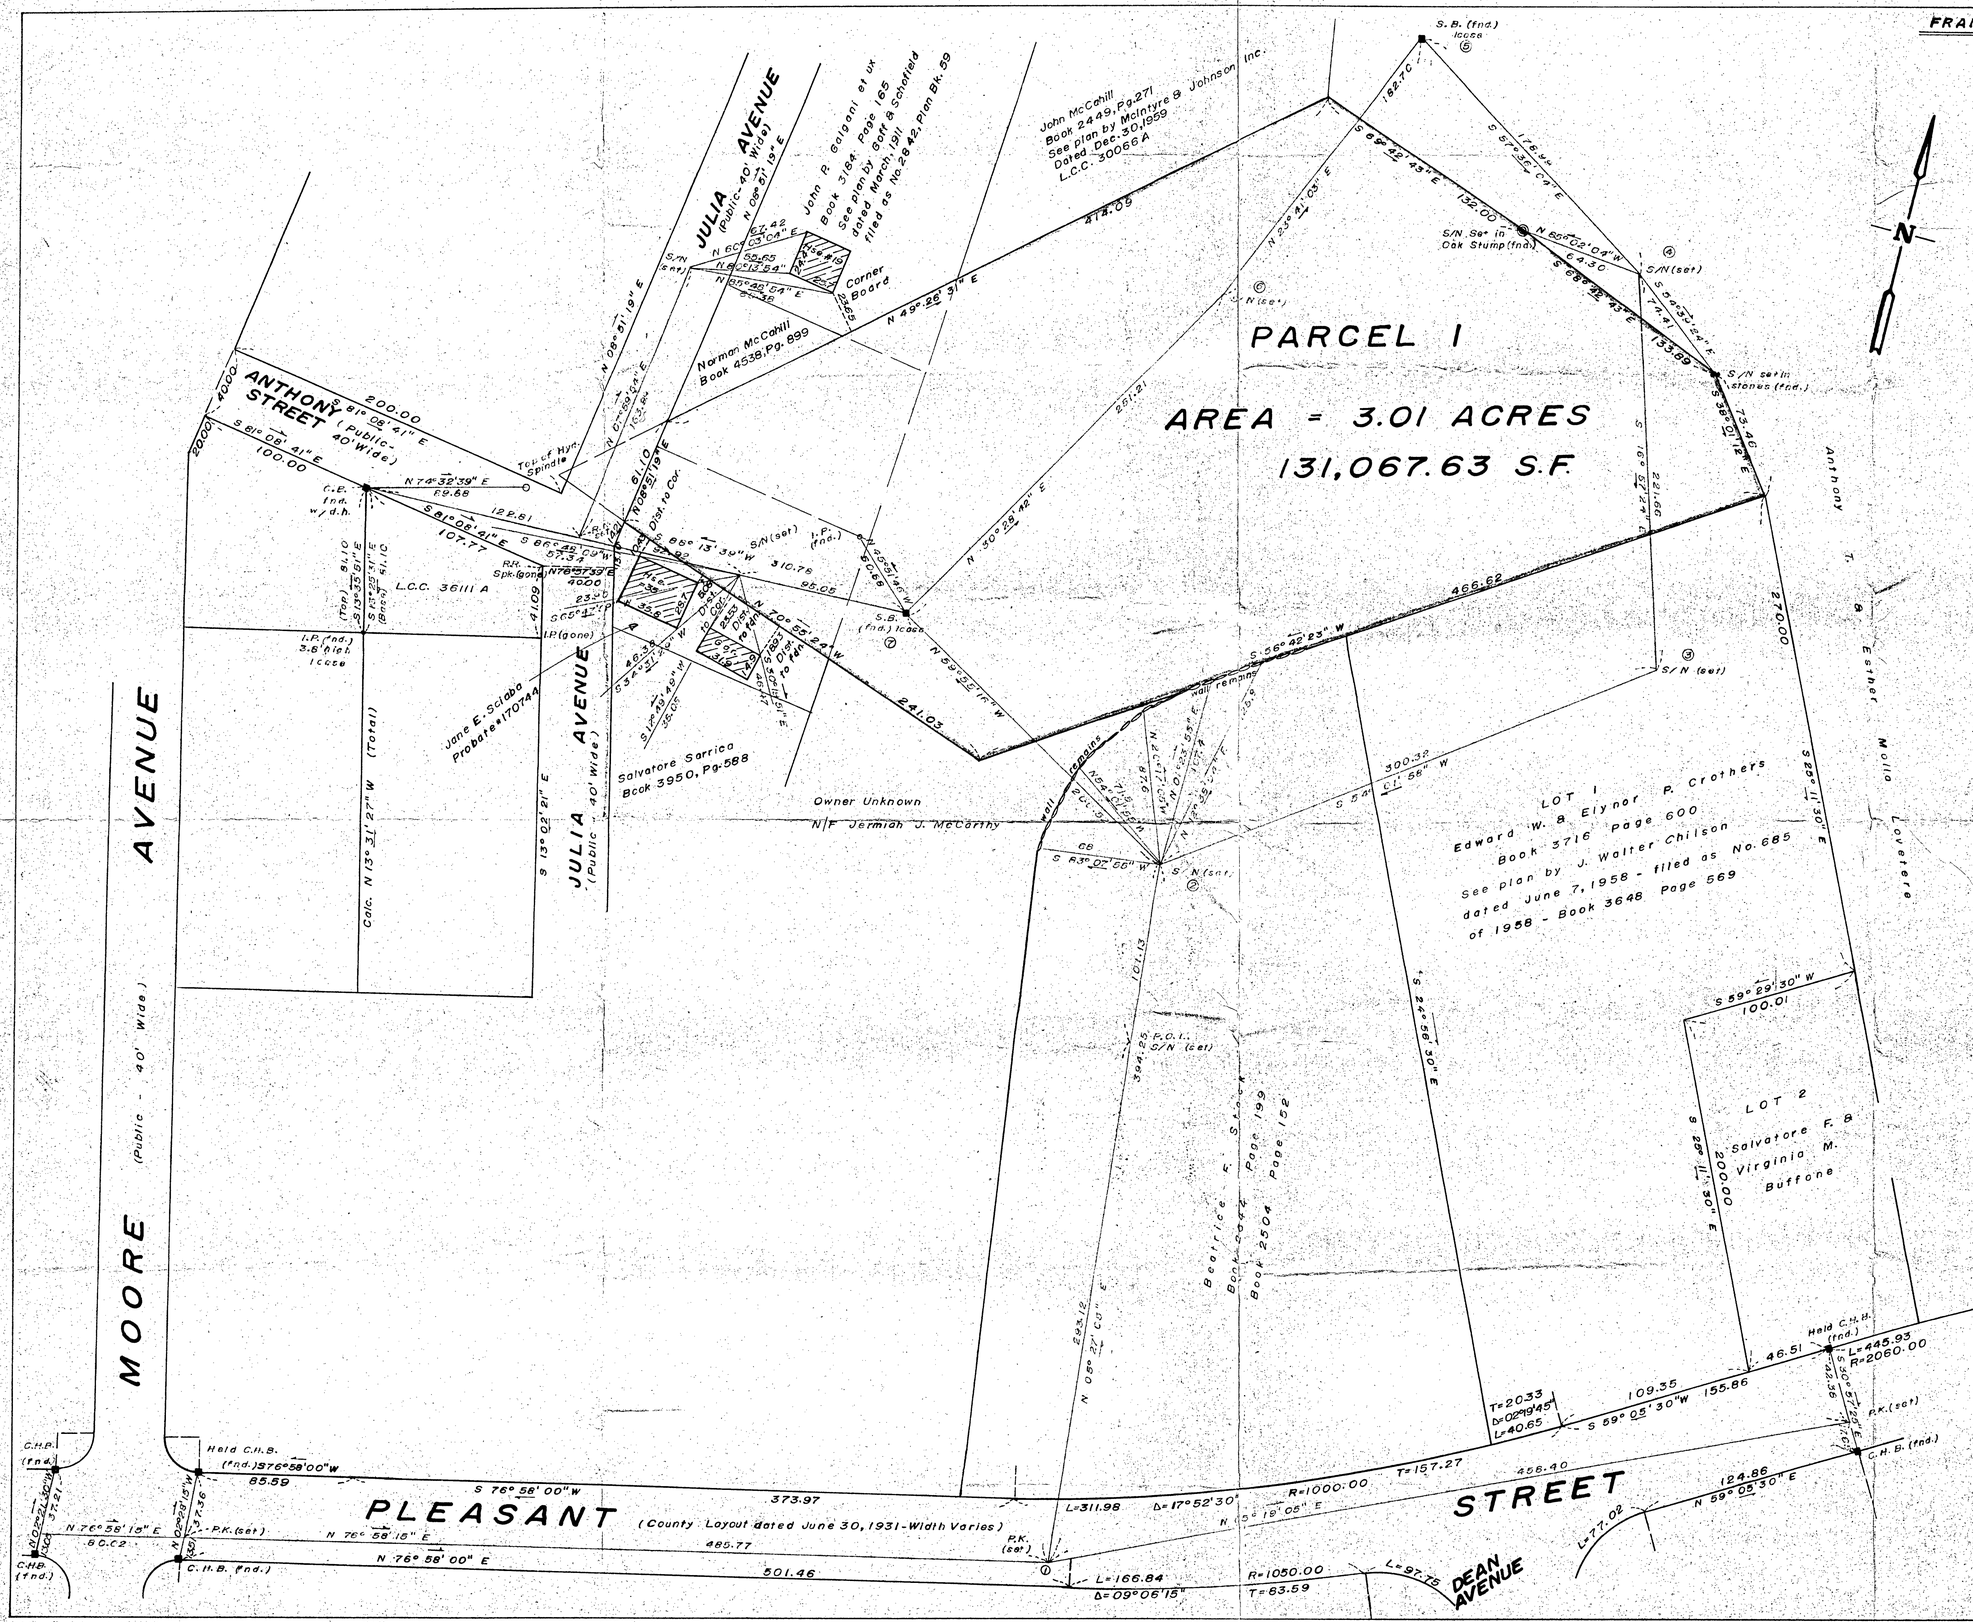

Owner: Ralph M. Barker, Jr.
James H. Barker
Ref. Book 110, Pg. 345

COMMONWEALTH OF MASSACHUSETTS FREDERICK J. STAVINSKI, JR. No. 29286 REGISTERED LAND SURVEYOR

REGISTERED LAND SURVEYORS CERTIFICATION

I hereby certify that the property lines shown on this plan are the lines dividing existing ownership, and the lines of the streets and ways shown are those of public or private streets or ways already established, and that no new lines for division of existing ownership or for new ways are shown.

Date: December 15, 1981

Frederick J. Stavinski Jr.
Registered Land Surveyor

I certify that this actual survey was made on the ground in accordance with the Land Court Instructions of 1971 on or between January 9, 1980 and November 30, 1981.

Date: December 15, 1981

Frederick J. Stavinski Jr.
Registered Land Surveyor

PLAN OF LAND IN FRANKLIN, MASS.

Scale: 1" = 40' December 15, 1981

Stavinski Engineering Associates, Inc.
Reg. Land Surveyors & Reg. Prof. Engineers
78 South St. Wrentham, Mass.

0 20 40 80 120
Scale of plan in feet