PLAN of LAND
in
BELLINGHAM, MASS.

SCALE: 1in.=60ft. FEBRUARY 14, 1985

Paul N. Robinson, Associates
37 Exchange Street
Millis , Mass.

Prepared for: MARCEL M. LEBLANC

1" = 60' 0 50 100 150 200

Plan Reference: Land Court Pl. N° 36167A
Land Court Pl. N° 15764G
Pl. N° 976 of 1972

Assessors Reference: Map 65 portion of Lot 20

Zoning Classification: Agricultural

LAND COURT PLAN N° 36167A

Approval not required under the SUBDIVISION CONTROL LAW
BELLINGHAM PLANNING BOARD

Glenn E. Gerson

Geo. Ted Tanner

John P. Murray

Kevin M. Dufresne

10/3/86
DATE

LOCUS MAP 1" = 1000'

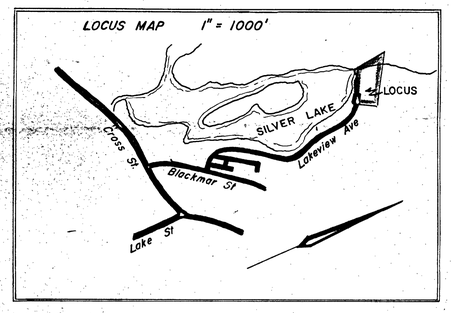

I hereby certify this actual survey was made on the ground in accordance with the Land Court instructions of 1971 on January 11, 1985

Paul N. Robinson 2-14-1985
Professional Land Surveyor Date

COMMONWEALTH OF MASSACHUSETTS PAUL N ROBINSON No. 24359 REGISTERED LAND SURVEYOR

I certify that the conditions on the ground are the same now as at the time of the original survey.

12-24-1987 ASHED ADDED
Paul N Robinson 10-9-1986
PROFESSIONAL LAND SURVEYOR

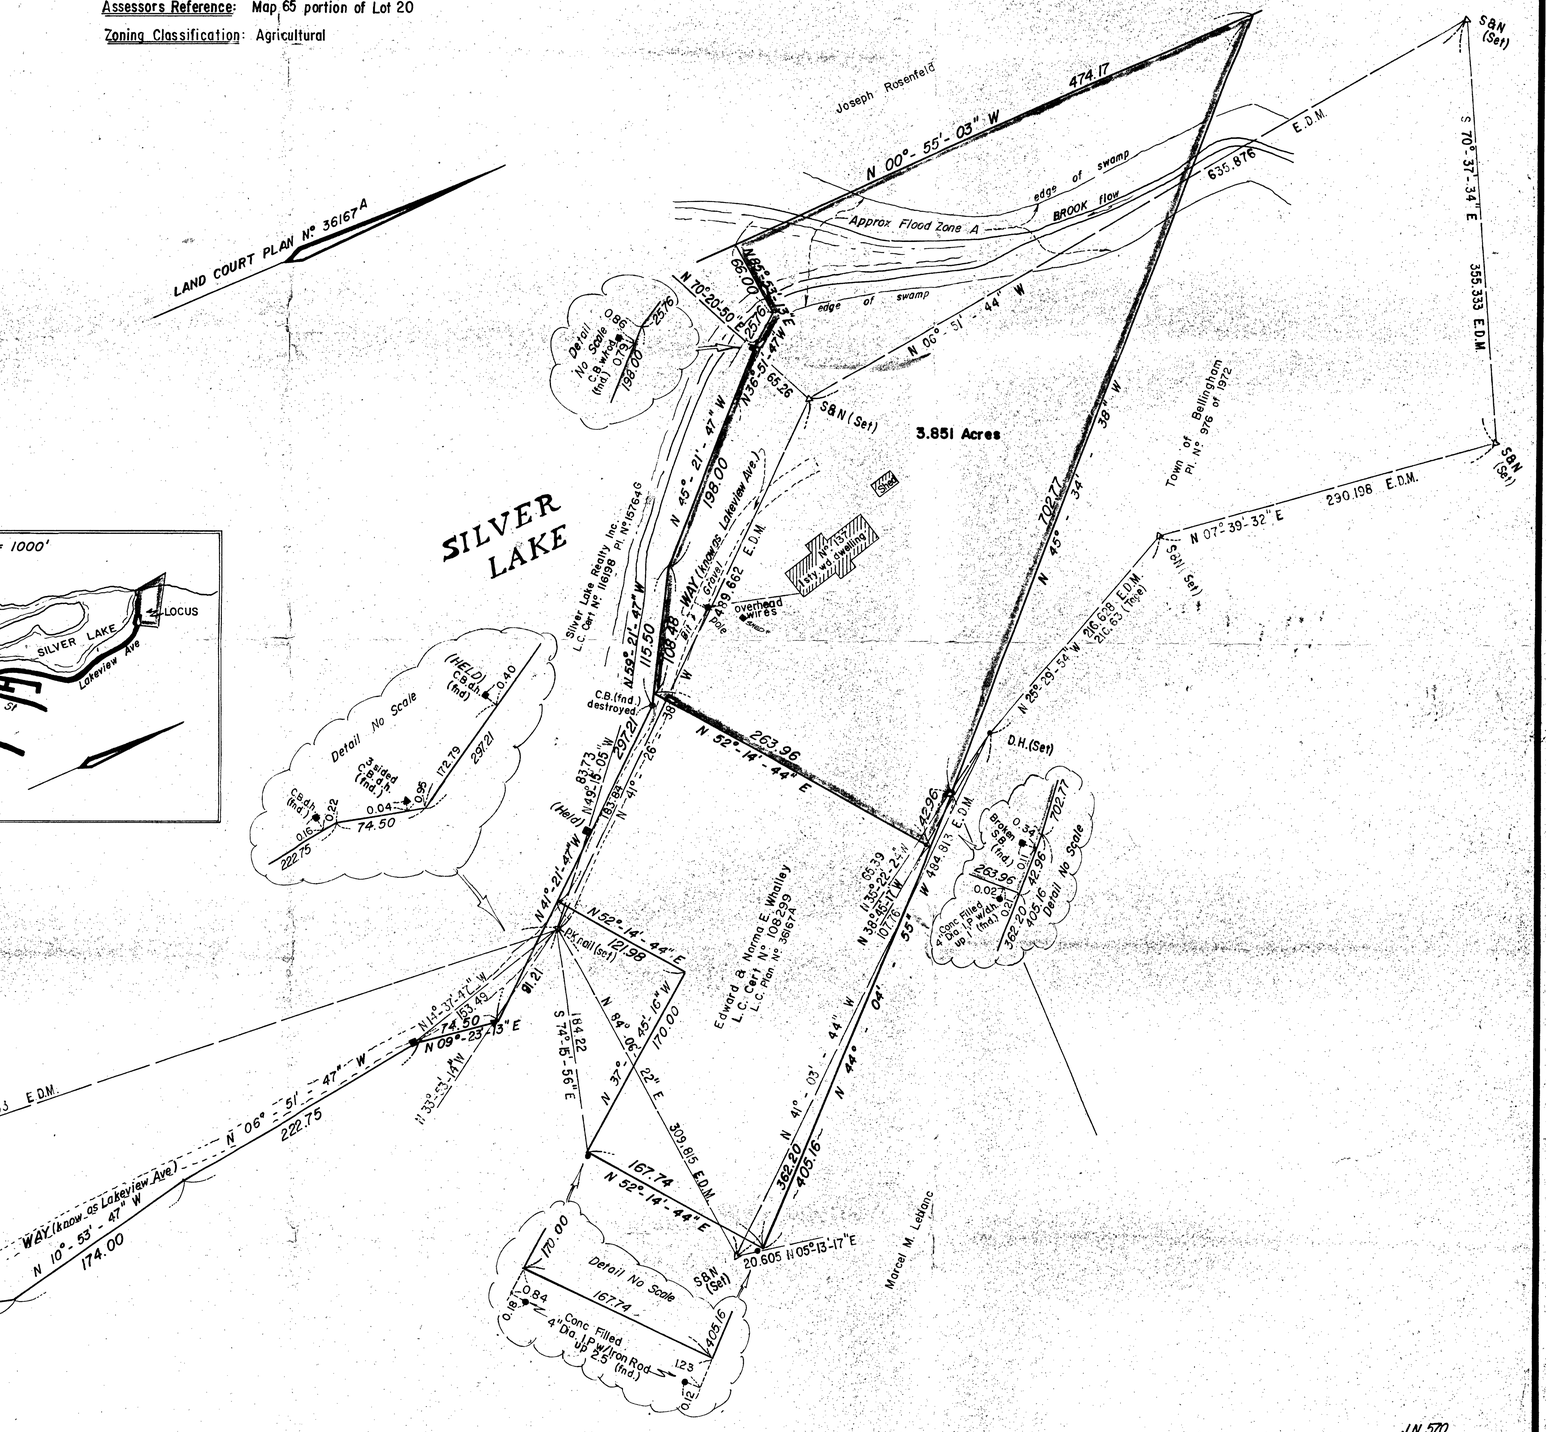

J.N. 570